22.123.61 Veterans Park Trails.dwg

BLUE TRAIL NOTES:

1. LAYOUT NOTES:
   a. EXISTING BLUE TRAIL ALIGNMENT SHOWN IS APPROXIMATE BASED ON A COMPILATION OF ON-SITE GPS SITE SURVEY, SITE OBSERVATIONS, AND AERIAL PHOTOGRAPHY. OTHER THAN THOSE SECTIONS OF TRAIL SPECIFIED FOR 'CLOSING' ON THE BLUE TRAIL IMPROVEMENTS PLAN, ALL EXISTING SECTIONS OF BLUE TRAIL SHALL MAINTAIN THEIR CURRENT EXISTING ALIGNMENT.
   b. PROPOSED NEW BLUE TRAIL CONNECTOR SEGMENTS AND BOARDWALK ALIGNMENT SHOWN IS BASED ON FIELD SURVEY LOCATED FLAGS BW-1A THROUGH BW-8. ALIGNMENT SHALL GENERALLY FOLLOW ALIGNMENT SHOWN ON THIS PLAN, WITH REFERENCE TO THE LOCATED BW-SERIES FLAGS. FINAL ALIGNMENT SHALL BE MARKED IN THE FIELD AND ADJUSTED AS NECESSARY TO AVOID LARGE TREES AND MINIMIZE REMOVAL OF LARGE VEGETATION. ALIGNMENT SHALL BE REVIEWED AND APPROVED BY OWNER'S REPRESENTATIVE PRIOR TO COMMENCEMENT OF CONSTRUCTION.
2. SURVEY NOTES:
   a. PROPERTY LINE: CLASS IV
   b. WETLAND DELINEATION, TOPOGRAPHY, AND PLANIMETRICS: ON-SITE SURVEY CONFORMING TO A CLASS III SURVEY
3. FLOOD PLAIN NOTE: EXISTING AND PROPOSED CONNECTOR SEGMENTS OF BLUE TRAIL ARE LOCATED IN FLOOD ZONE X, AS DEPICTED ON THE CURRENT PUBLISHED FLOOD INSURANCE RATE MAP (FIRM). - NO BFES OR BASE FLOOD DEPTHS ARE SHOWN WITHIN THESE ZONES.
4. TRAIL MAINTENANCE NOTE (BY OTHERS):
   a. PRUNE AND SELECTIVELY REMOVE WOODY VEGETATION WITHIN THE EXISTING ALIGNMENT OF THE TRAIL TO A TOTAL WIDTH OF 5' PERPENDICULAR TO THE FLOW OF PEDESTRIAN TRAFFIC. PRUNE ALL TREE BRANCHES WITHIN THE 5' WIDE TRAIL ALIGNMENT TO A MINIMUM CLEARANCE HEIGHT OF 6'-8". REMOVE ANY AND ALL FALLEN TREES AND BRANCHES FROM THE 5' WIDE EXISTING TRAIL ALIGNMENT.
   b. SEE DETAIL 3, SHEET 6 FOR INITIAL CLEARING OF PROPOSED BLUE TRAIL CONNECTOR SEGMENTS. FOLLOWING TRAIL PREPARATION, NEW TRAIL SEGMENTS SHALL BE MAINTAINED IN ACCORDANCE WITH BLUE TRAIL NOTE 4a ABOVE.
5. SEDIMENTATION CONTROL (ADD ALTERNATE 2): PLACE STRAW WATTLE SEDIMENTATION CONTROL AT DOWNSLOPE EDGE OF THE LIMIT OF DISTURBANCE IN ACCORDANCE WITH 1/6, 2/6, 3/6 AND 4/6.

LEGEND:

- APPROXIMATE PROPERTY LINE
- ROW / EASEMENT LINE
- APPROXIMATE EDGE OF PAVEMENT
- EXISTING CHAIN LINK FENCE
- HYDRANT
- UTILITY POLE
- OVERHEAD WIRE
- BUILDING
- EXISTING PATH / TRAIL TO BE CLOSED
- EXISTING BLUE TRAIL ALIGNMENT TO REMAIN
- EXISTING CONTOUR LINE
- APPROXIMATE 50' PERIMETER WETLAND
- A-119 WETLAND FLAG LOCATION
- WETLAND EDGE
- EXISTING SIGNIFICANT TREE
- APPROXIMATE EXISTING TREELINE
- TRAIL MAP KIOSK (BY OTHERS)
- DIRECTIONAL TRAIL MARKER (BY OTHERS)
- BW-8 NEW CENTER LINE POINT FOR BLUE TRAIL CONNECTOR SEGMENT AS MARKED ON SITE
- RAISED BOARDWALK, SEE 5/6 (BY OTHERS)
- BLUE TRAIL CONNECTOR SEGMENT, SEE 3/6 (BY OTHERS)

PLANT SCHEDULE (BY OTHERS):

KEY	SCIENTIFIC NAME / SCIENTIFIC NAME	SIZE	QUANTITY	COMMENT
IG	ILEX GLABRA Inkberry	#3 (3 Gal.)	3	Container
KL	KALMIA LATIFOLIA Mountain Laurel	#3 (3 Gal.)	6	Container
PS	PINUS STROBUS White Pine	4'-5'	5	B&B
VA	VACCINIUM ANGUSTIFOLIUM Lowbush Blueberry	#1 (1 Gal.)	28	Container Plant 18" O.C.
VC	VACCINIUM CORYMBOSUM Highbush Blueberry	#3 (3 Gal.)	9	Container

NOTES:
1. PLANTS INDICATED ON THIS PLANT SCHEDULE ARE TO BE PLANTED BY OTHERS AND ARE NOT CONSIDERED PART OF THE BASE BID.
2. FOR ALL GENERAL LANDSCAPE NOTES AND PLANTING INSTALLATION DETAILS, PLEASE SEE SHEET 7 OF THIS PLAN SET
3. ALL NEWLY CREATED SLOPES OVER 3:1 IN STEEPNESS SHALL BE COVERED WITH JUTE MESH EROSION CONTROL MAT, OR APPROVED EQUAL, PRIOR TO PLANTING PROCEDURES.

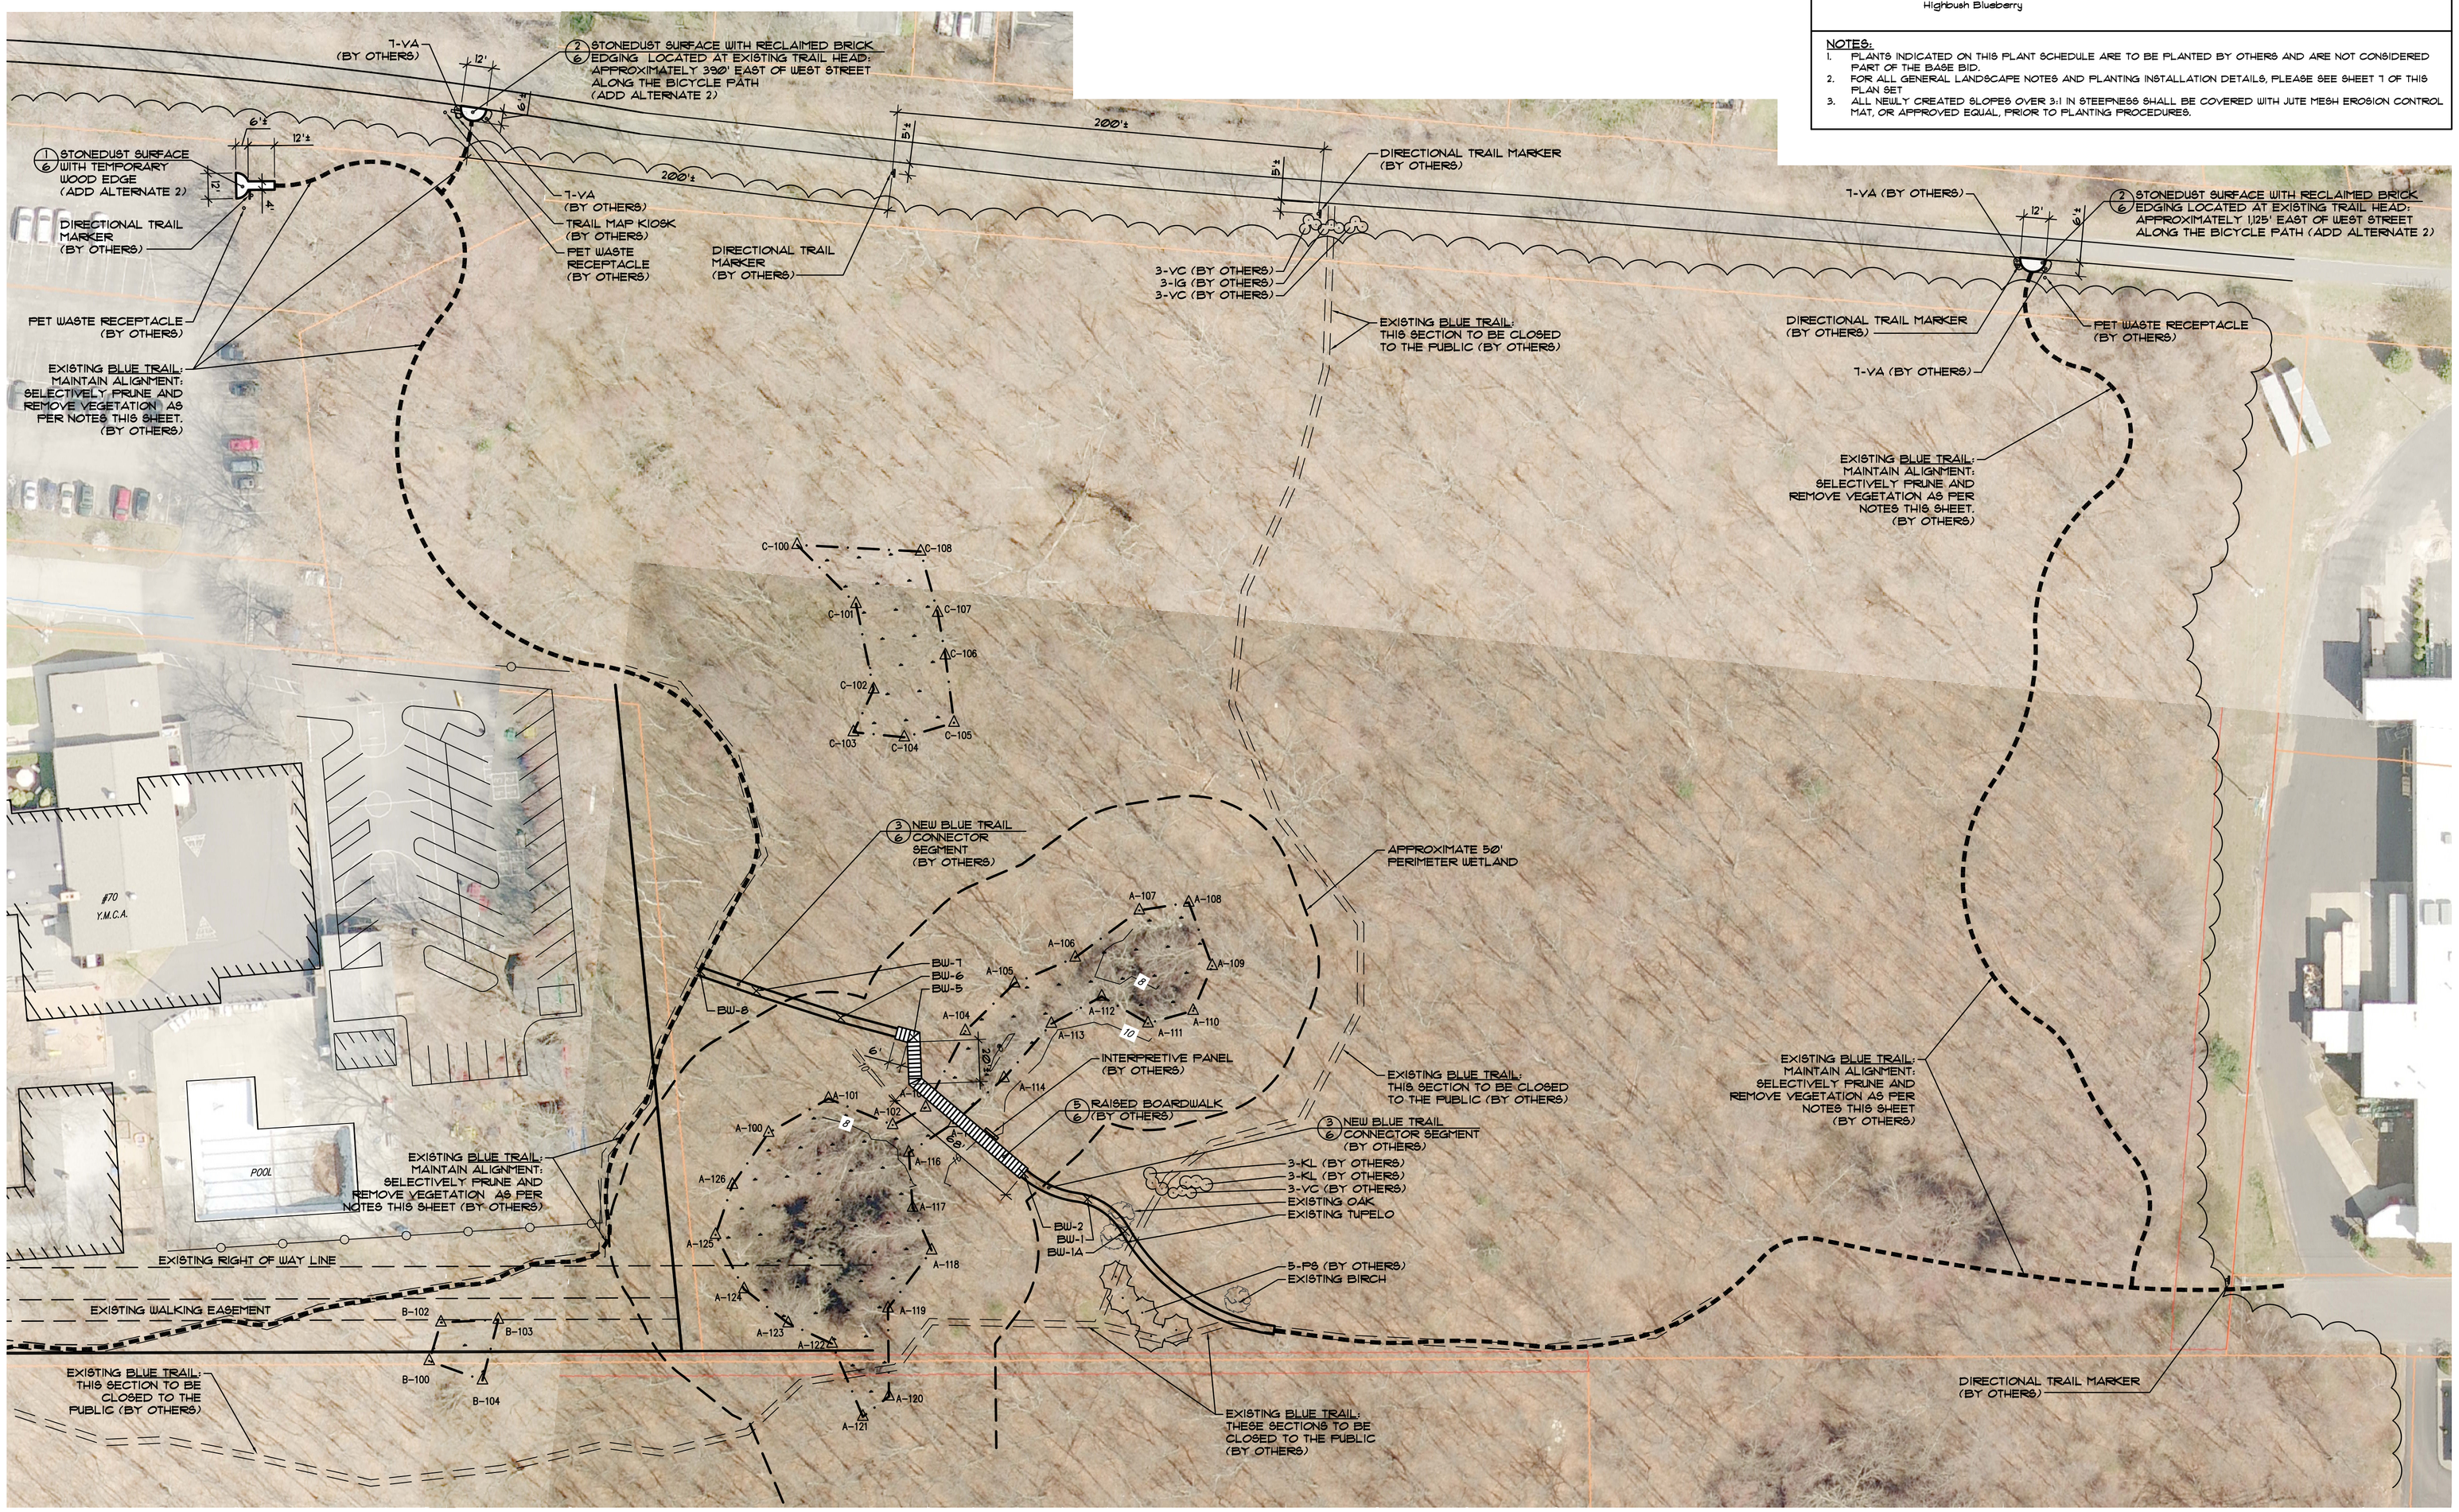

BLUE TRAIL IMPROVEMENTS

SCALE: 1" = 40'
0 20' 40' 80' 120'
GRAPHIC SCALE

REVISIONS
7/27/15 Revision of Alternates

REFERENCES:

1. AERIAL PHOTOGRAPHY AS AVAILABLE THROUGH GOOGLE EARTH, 2012
2. RIGIS AERIAL PHOTOGRAPHY AS PROVIDED BY THE TOWN OF BARRINGTON RI
3. PLAN ENTITLED: 'EXISTING CONDITIONS PLAN: VETERANS PARK YMCA TRAILS WEST STREET,' Dated: APRIL 2014, SHEET 2 OF 2, As prepared by: MILLSTONE ENGINEERING, P.C.
4. FEMA FIRMETTE PANEL 44001C006G, WITH REVISIONS THROUGH NOVEMBER 16, 2006.
5. FEMA FIRMETTE PANEL 44001C007G, WITH REVISIONS THROUGH NOVEMBER 16, 2006.

VETERAN'S MEMORIAL PARK

TRAIL IMPROVEMENTS

A.P. 24, LOTS 2, 18, 46, AND 96
WEST STREET
BARRINGTON, RI

PREPARED FOR:
THE TOWN OF BARRINGTON, RI

KEVIN M. ALVERSON, LA
LANDSCAPE ARCHITECTURE
360 ANNAQUATUCKET ROAD
WICKFORD, RI 02852
401 338.0044
KMA@KEVINMALVERSONLA.COM

REGISTERED LANDSCAPE ARCHITECT
KEVIN M. ALVERSON
NO. 414
7-27-15

BLUE TRAIL IMPROVEMENTS

PROJECT #: 2.123.61
SHEET 5 OF 7
SCALE: AS SHOWN
DRAWN BY: KMA
CHECKED BY: KMA
DATE: MARCH 2015

5

© Kevin M. Alverson, LA