22.123.61 Veterans Park Trails.dwg

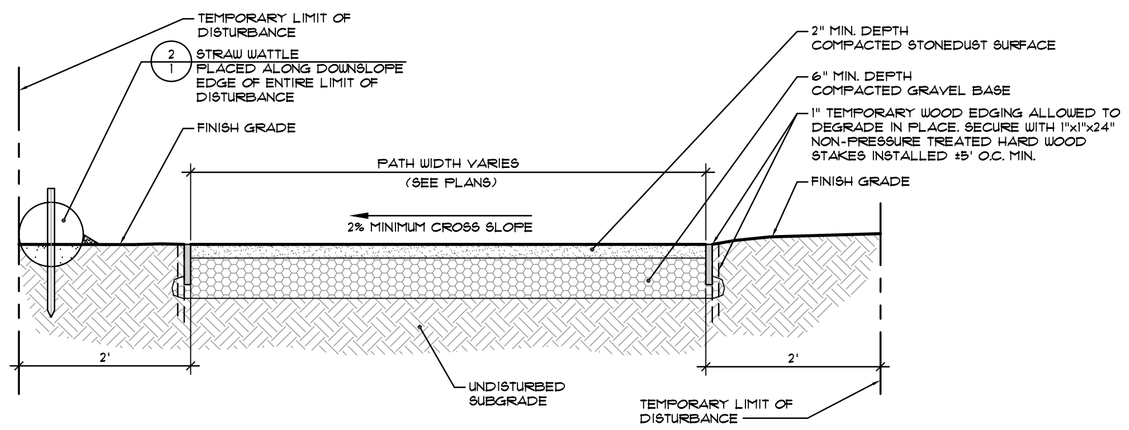

1 STONEDUST SURFACE WITH TEMPORARY WOOD EDGING (ADD ALTERNATE)

NOT TO SCALE

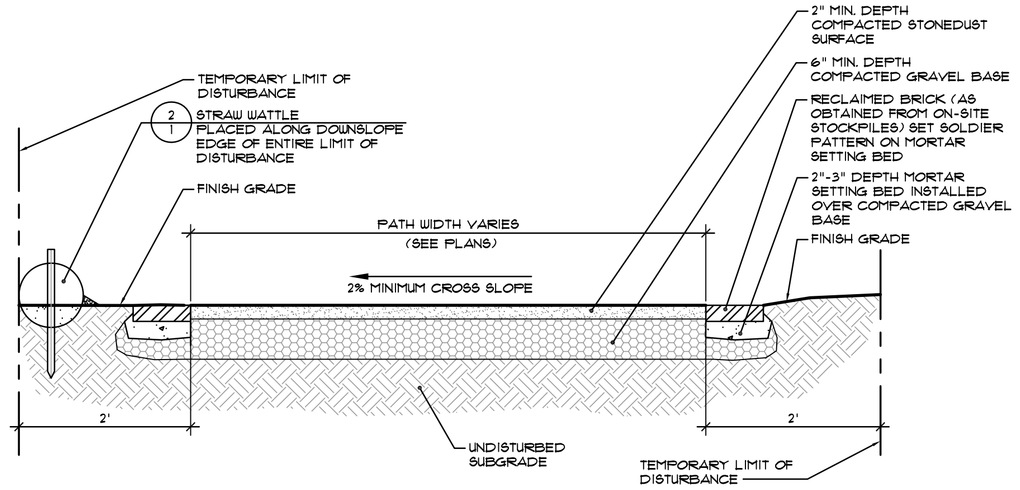

2 STONEDUST SURFACE WITH RECLAIMED BRICK EDGING (ADD ALTERNATE)

NOT TO SCALE

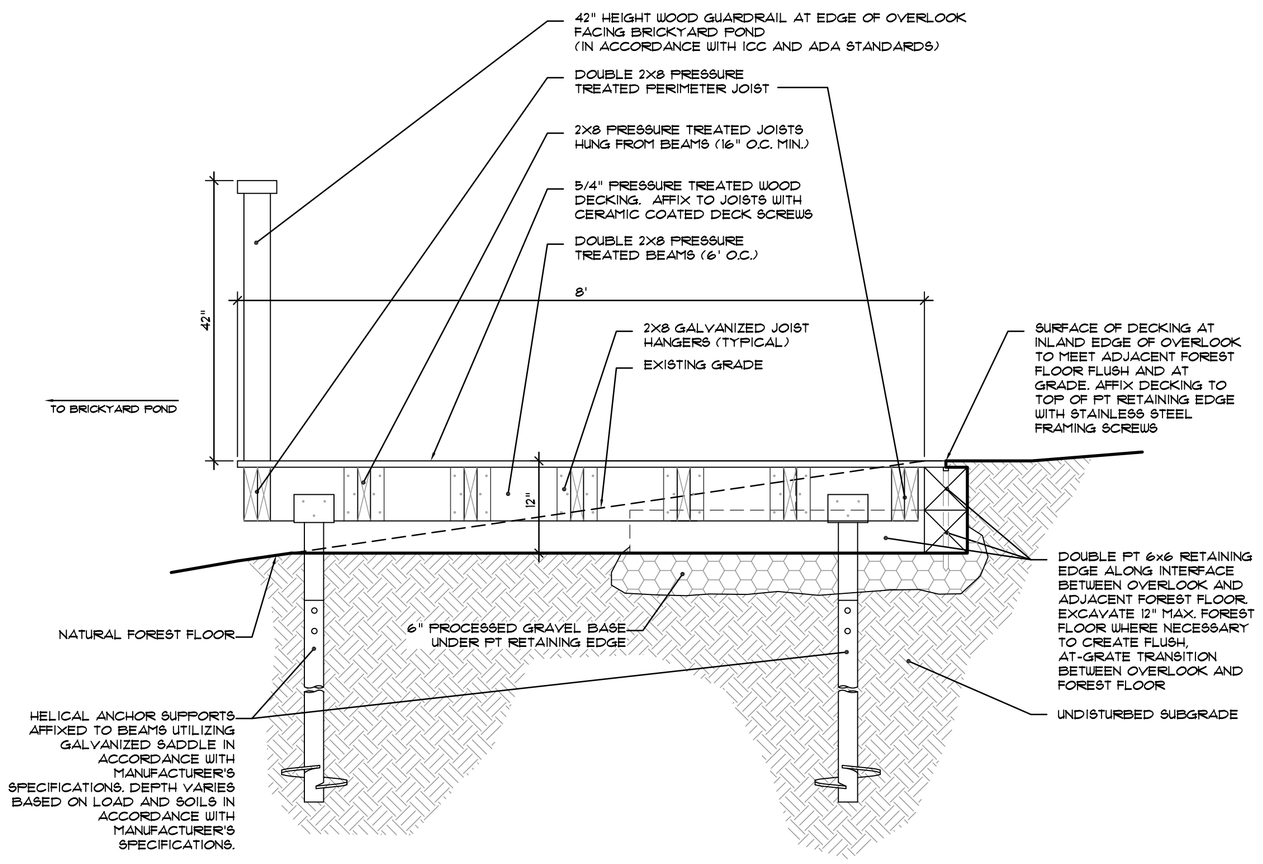

4 8' X 12' RAISED BOARDWALK OVERLOOK (BY OTHERS)

NOT TO SCALE

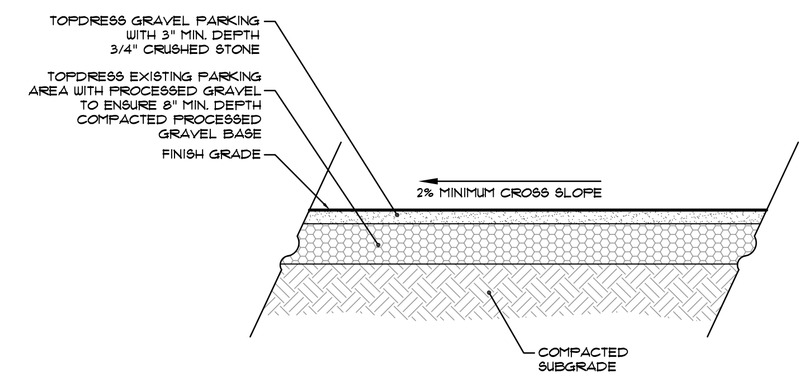

6 GRAVEL PARKING AREA REPAIR (BY OTHERS)

NOT TO SCALE

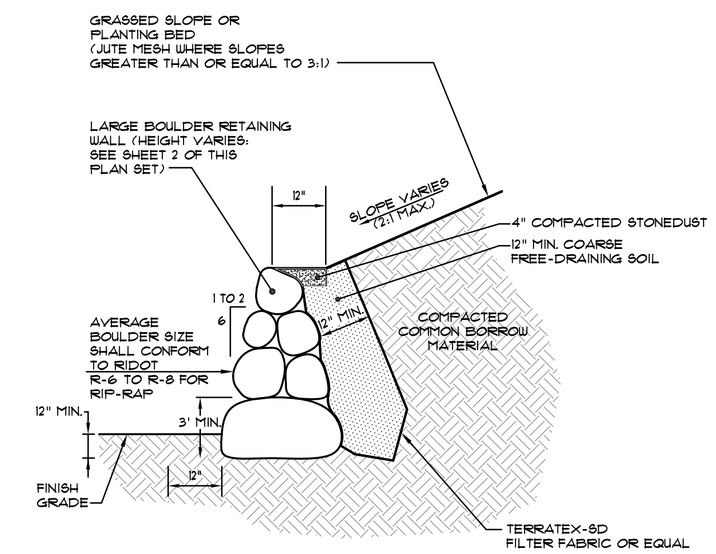

7 BOULDER RETAINING WALL (ADD ALTERNATE)

NOT TO SCALE

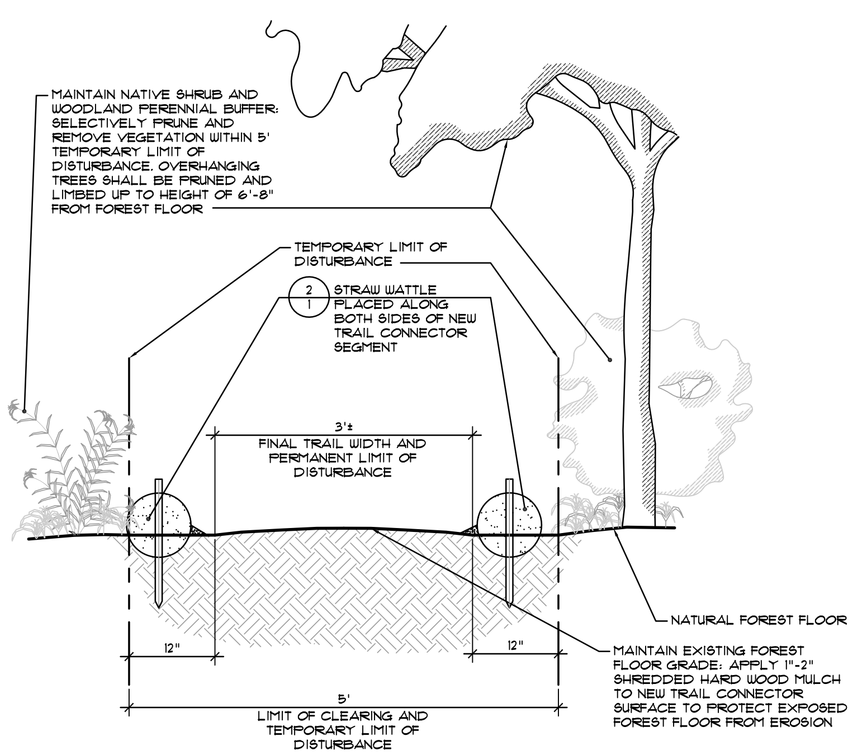

3 NEW BLUE TRAIL CONNECTOR SEGMENT (BY OTHERS)

NOT TO SCALE

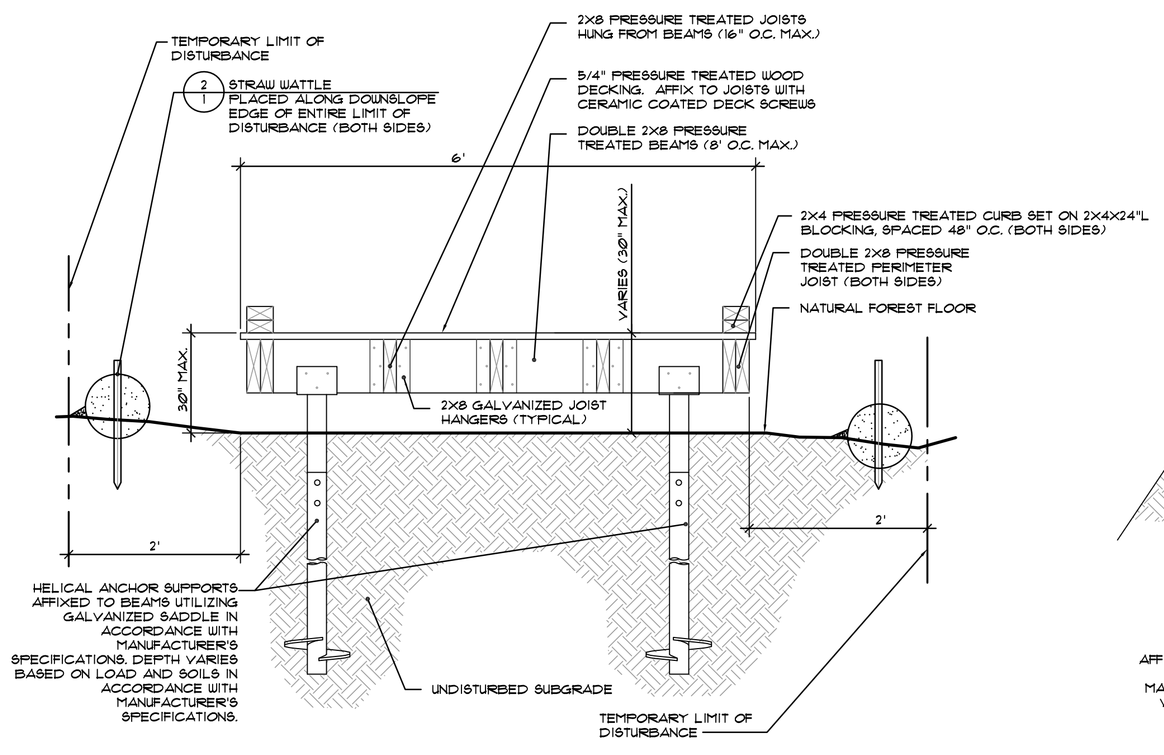

CROSS SECTION

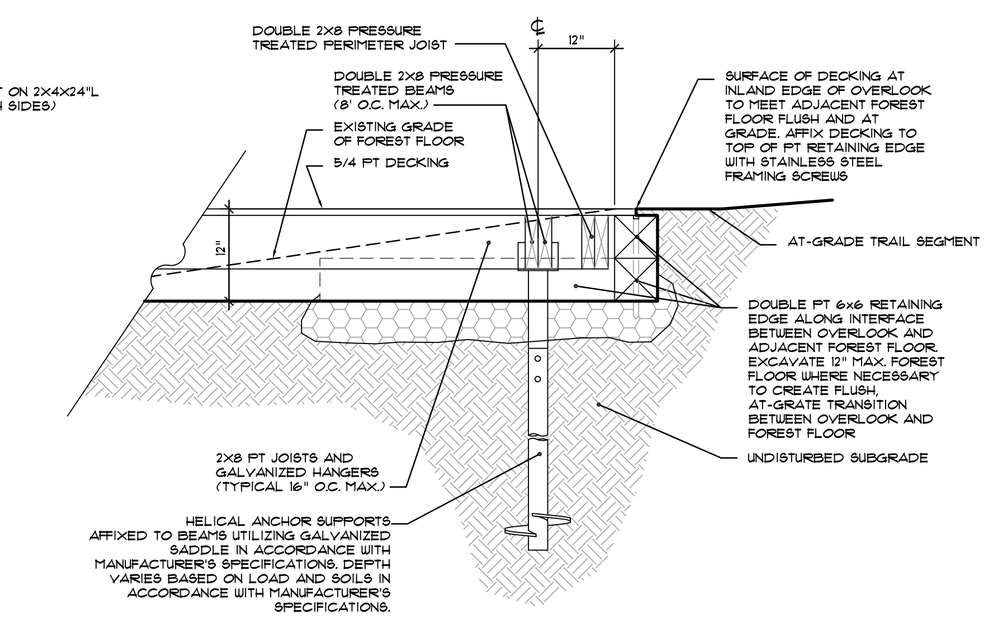

BOARDWALK TRANSITION AT INTERFACE WITH AT-GRADE TRAIL SEGMENTS

5 RAISED BOARDWALK (BY OTHERS)

NOT TO SCALE

© Kevin M. Alverson, LA

REVISIONS

7/27/15	Revision of Alternates

REFERENCES:

VETERAN'S MEMORIAL PARK

TRAIL IMPROVEMENTS

A.P. 24, LOTS 2, 18, 46, AND 96
WEST STREET
BARRINGTON, RI

PREPARED FOR:
THE TOWN OF BARRINGTON, RI

KEVIN M. ALVERSON, LA
LANDSCAPE ARCHITECTURE
360 ANNAQUATUCKET ROAD
WICKFORD, RI 02852
401.338.0044
KMA@KEVINMALVERSONLA.COM

REGISTERED LANDSCAPE ARCHITECT KEVIN M. ALVERSON NO. 414 7-27-15

DETAILS

PROJECT #: 2.123.61	SHEET 6 OF 7
SCALE: AS SHOWN	6
DRAWN BY: KMA	
CHECKED BY: KMA	
DATE: MARCH 2015	