LEGEND

- Proposed Sidewalk Improvements
- Proposed Demolition
- Possible Walk Connection With CRMC Co-ordination
- Diseased/Weakened Tree
- Possible New Memorial Tree

Total Parking Spaces	173
Standard Spaces	159
Handicap Spaces	14

NOTE:
Diseased trees are to be removed to allow installation of new walk and re-grading of lawn slope.

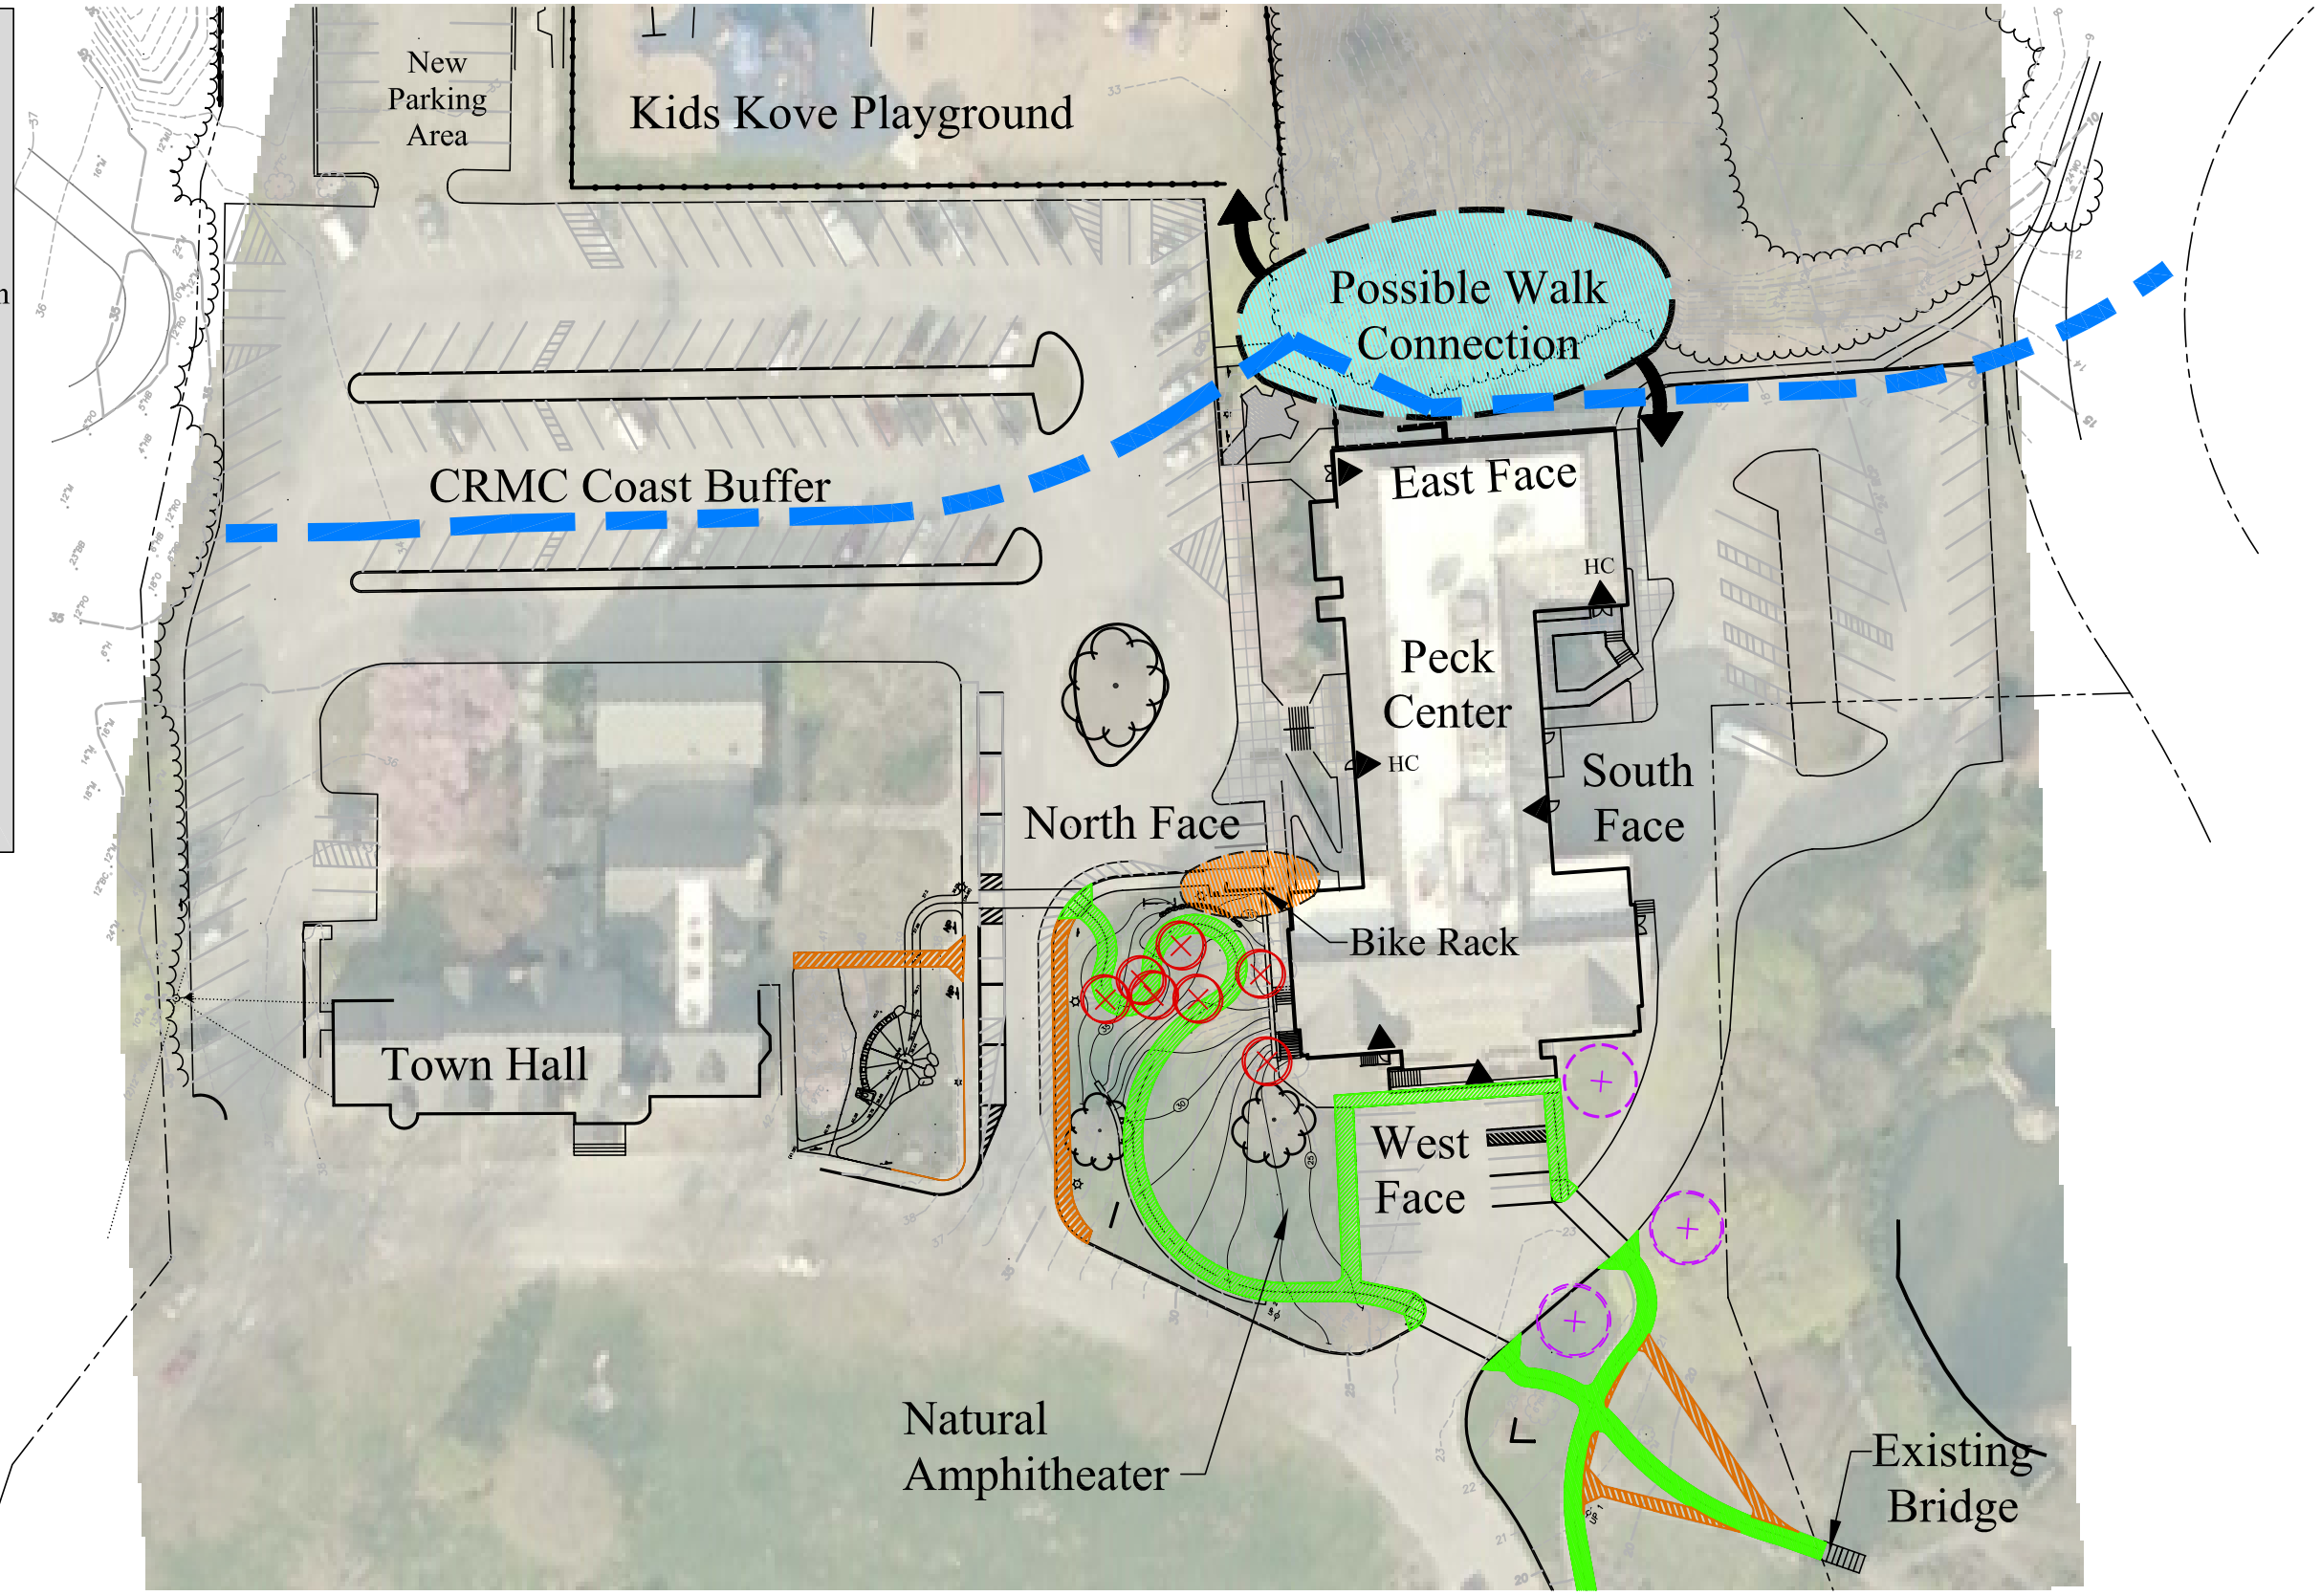

SCALE IN FEET

0 30 60 120 240

SCALE : 1"= 60' - 0"

GRAHAM|MEUS ARCHITECTS

GLA Gates, Leighton & Associates, Inc.
LANDSCAPE ARCHITECTURE

Peck Center Overview Site

Barrington, Rhode Island May ~ 2009

G:\Work\Projects\P--Jobs\P-10628\Schematic\Dwgs\GLA - overview.dwg May 19,2009 8:47am