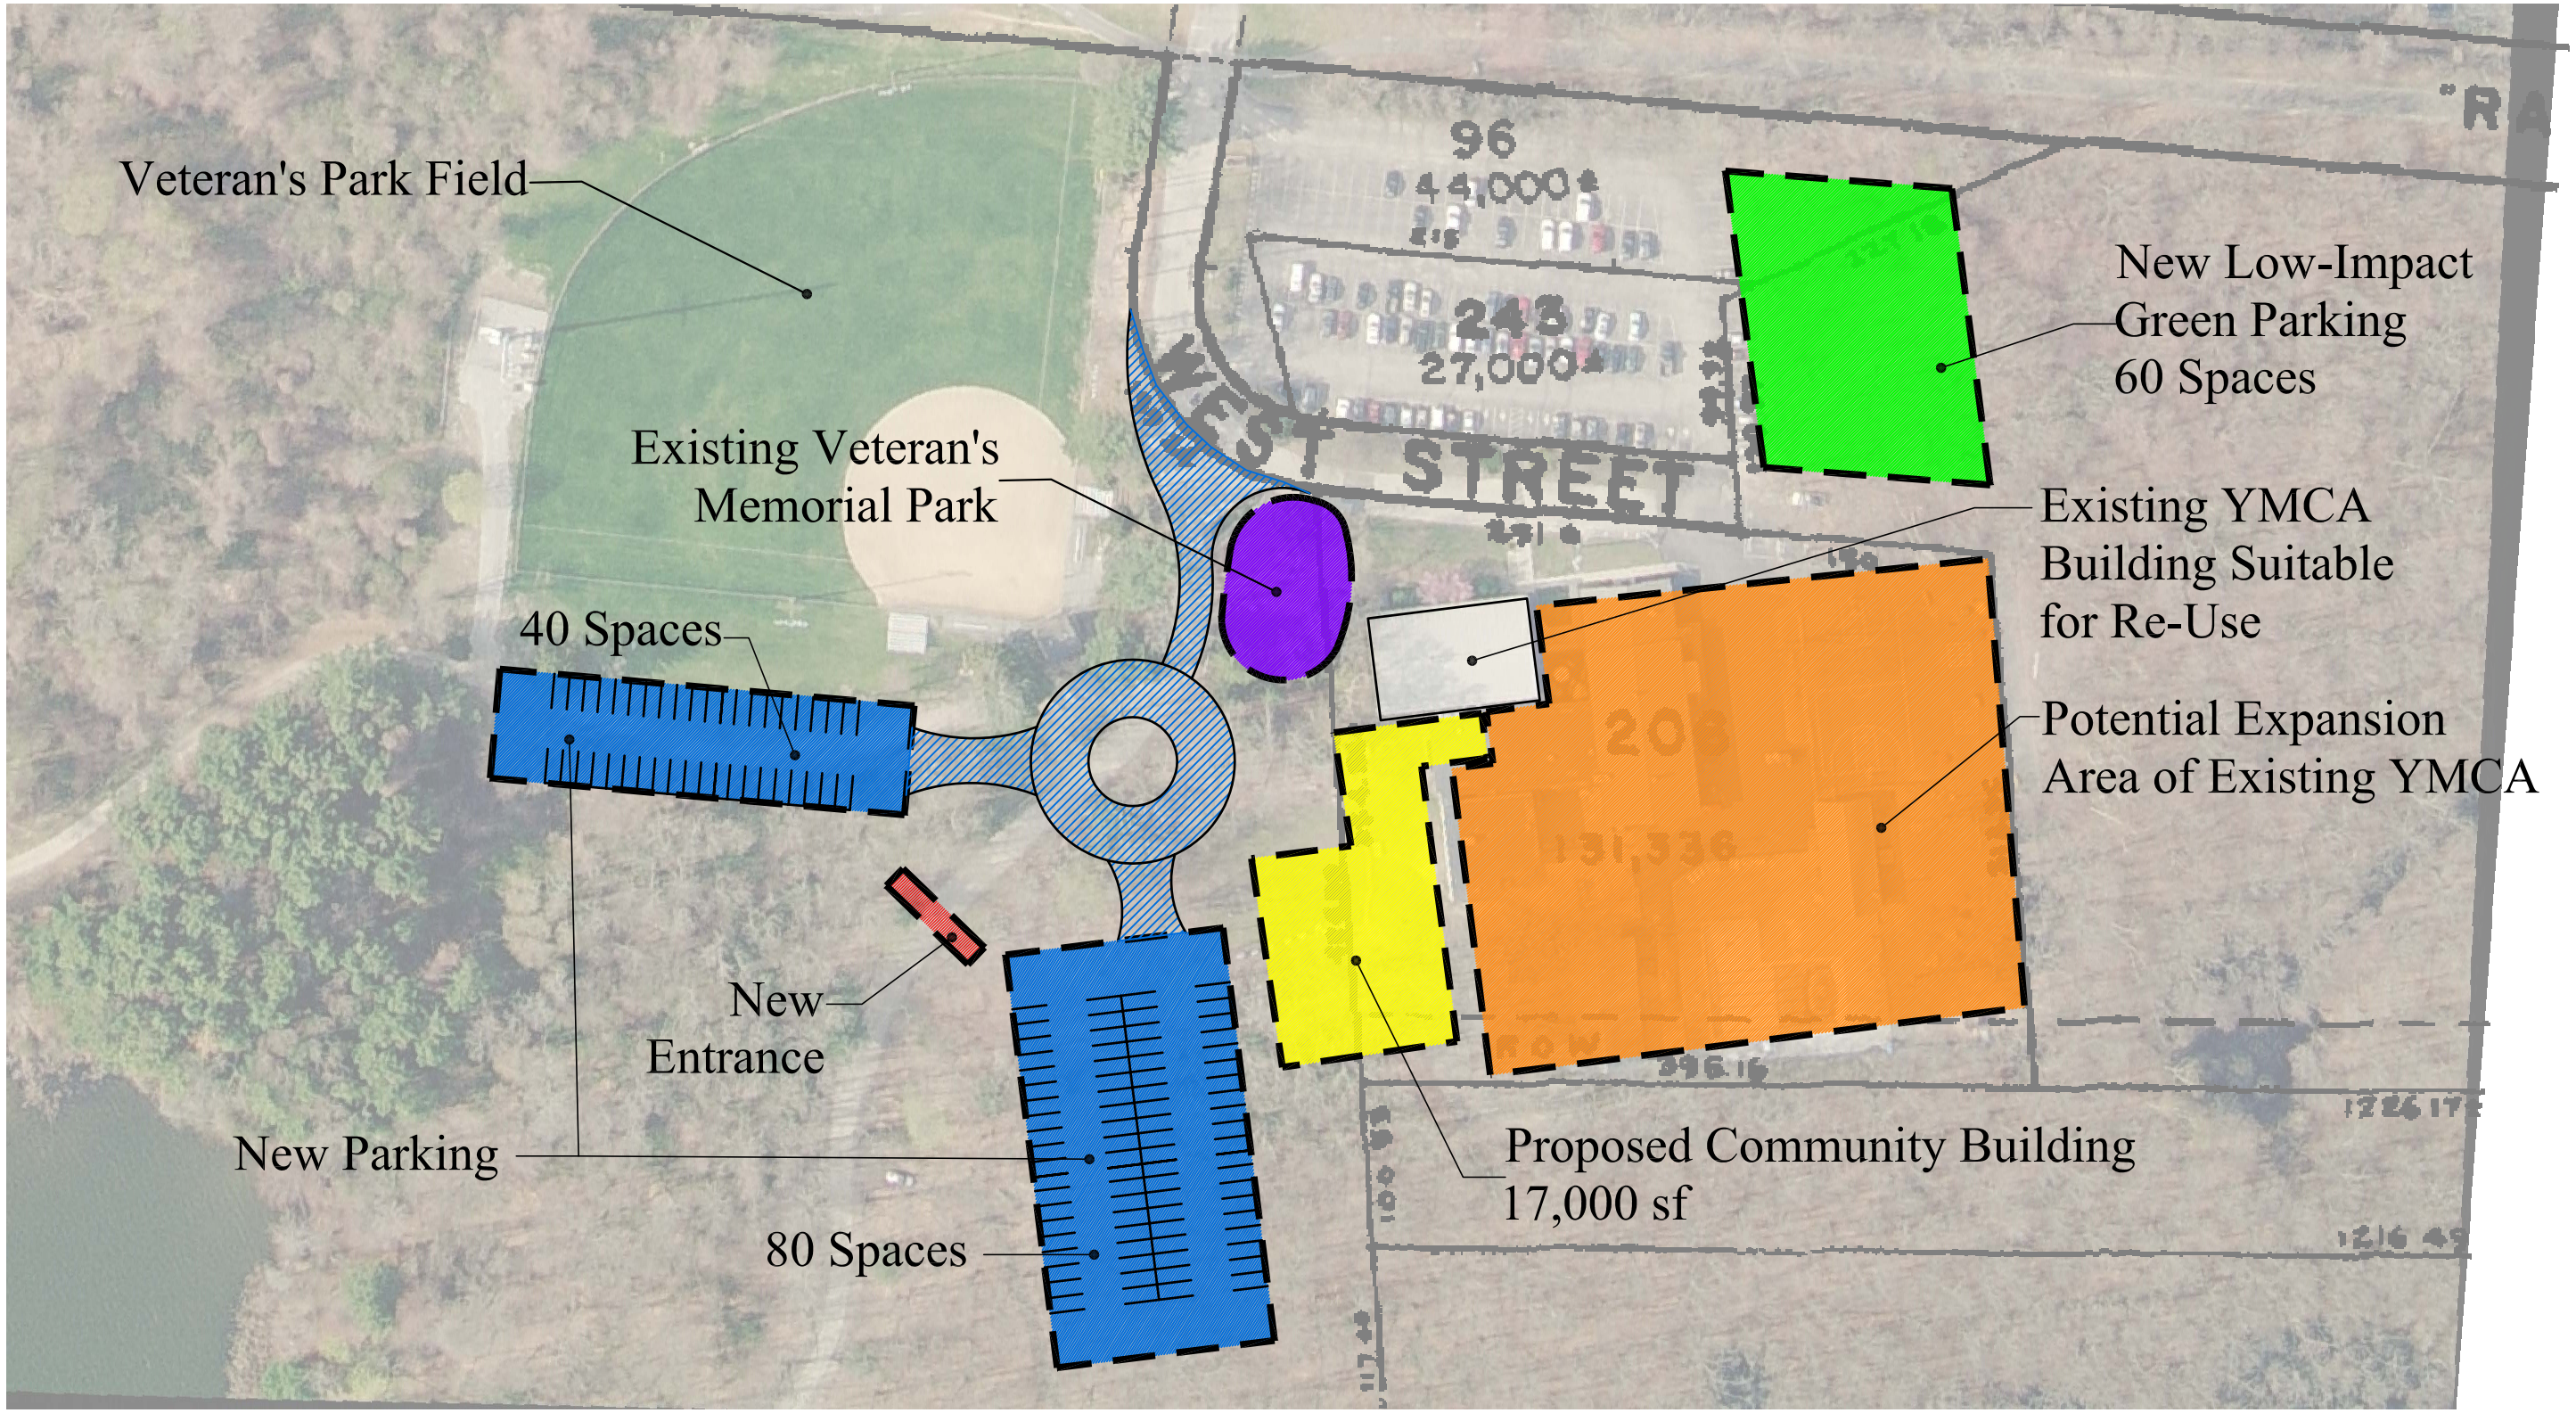

SCALE IN FEET

0 50 100 200

SCALE : 1"= 100' - 0"

YMCA EXPANSION STUDY

Barrington YMCA

GRAHAM|MEUS ARCHITECTS

GLA Gates, Leighton & Associates, Inc.
LANDSCAPE ARCHITECTURE

Barrington, Rhode Island May ~ 2009

G:\Work\Projects\P-Jobs\P-1062B\Barrington YMCA\DWGS\GLA - Expansion.dwg May 19,2009 8:56am