Saved Wednesday, January 09, 2013 3:01:42 PM GBURKE Plotted Wednesday, January 09, 2013 3:14:42 PM Burke, Genevieve

S:\72145.00\CAD\LD\PLANSET\72145-PLOT

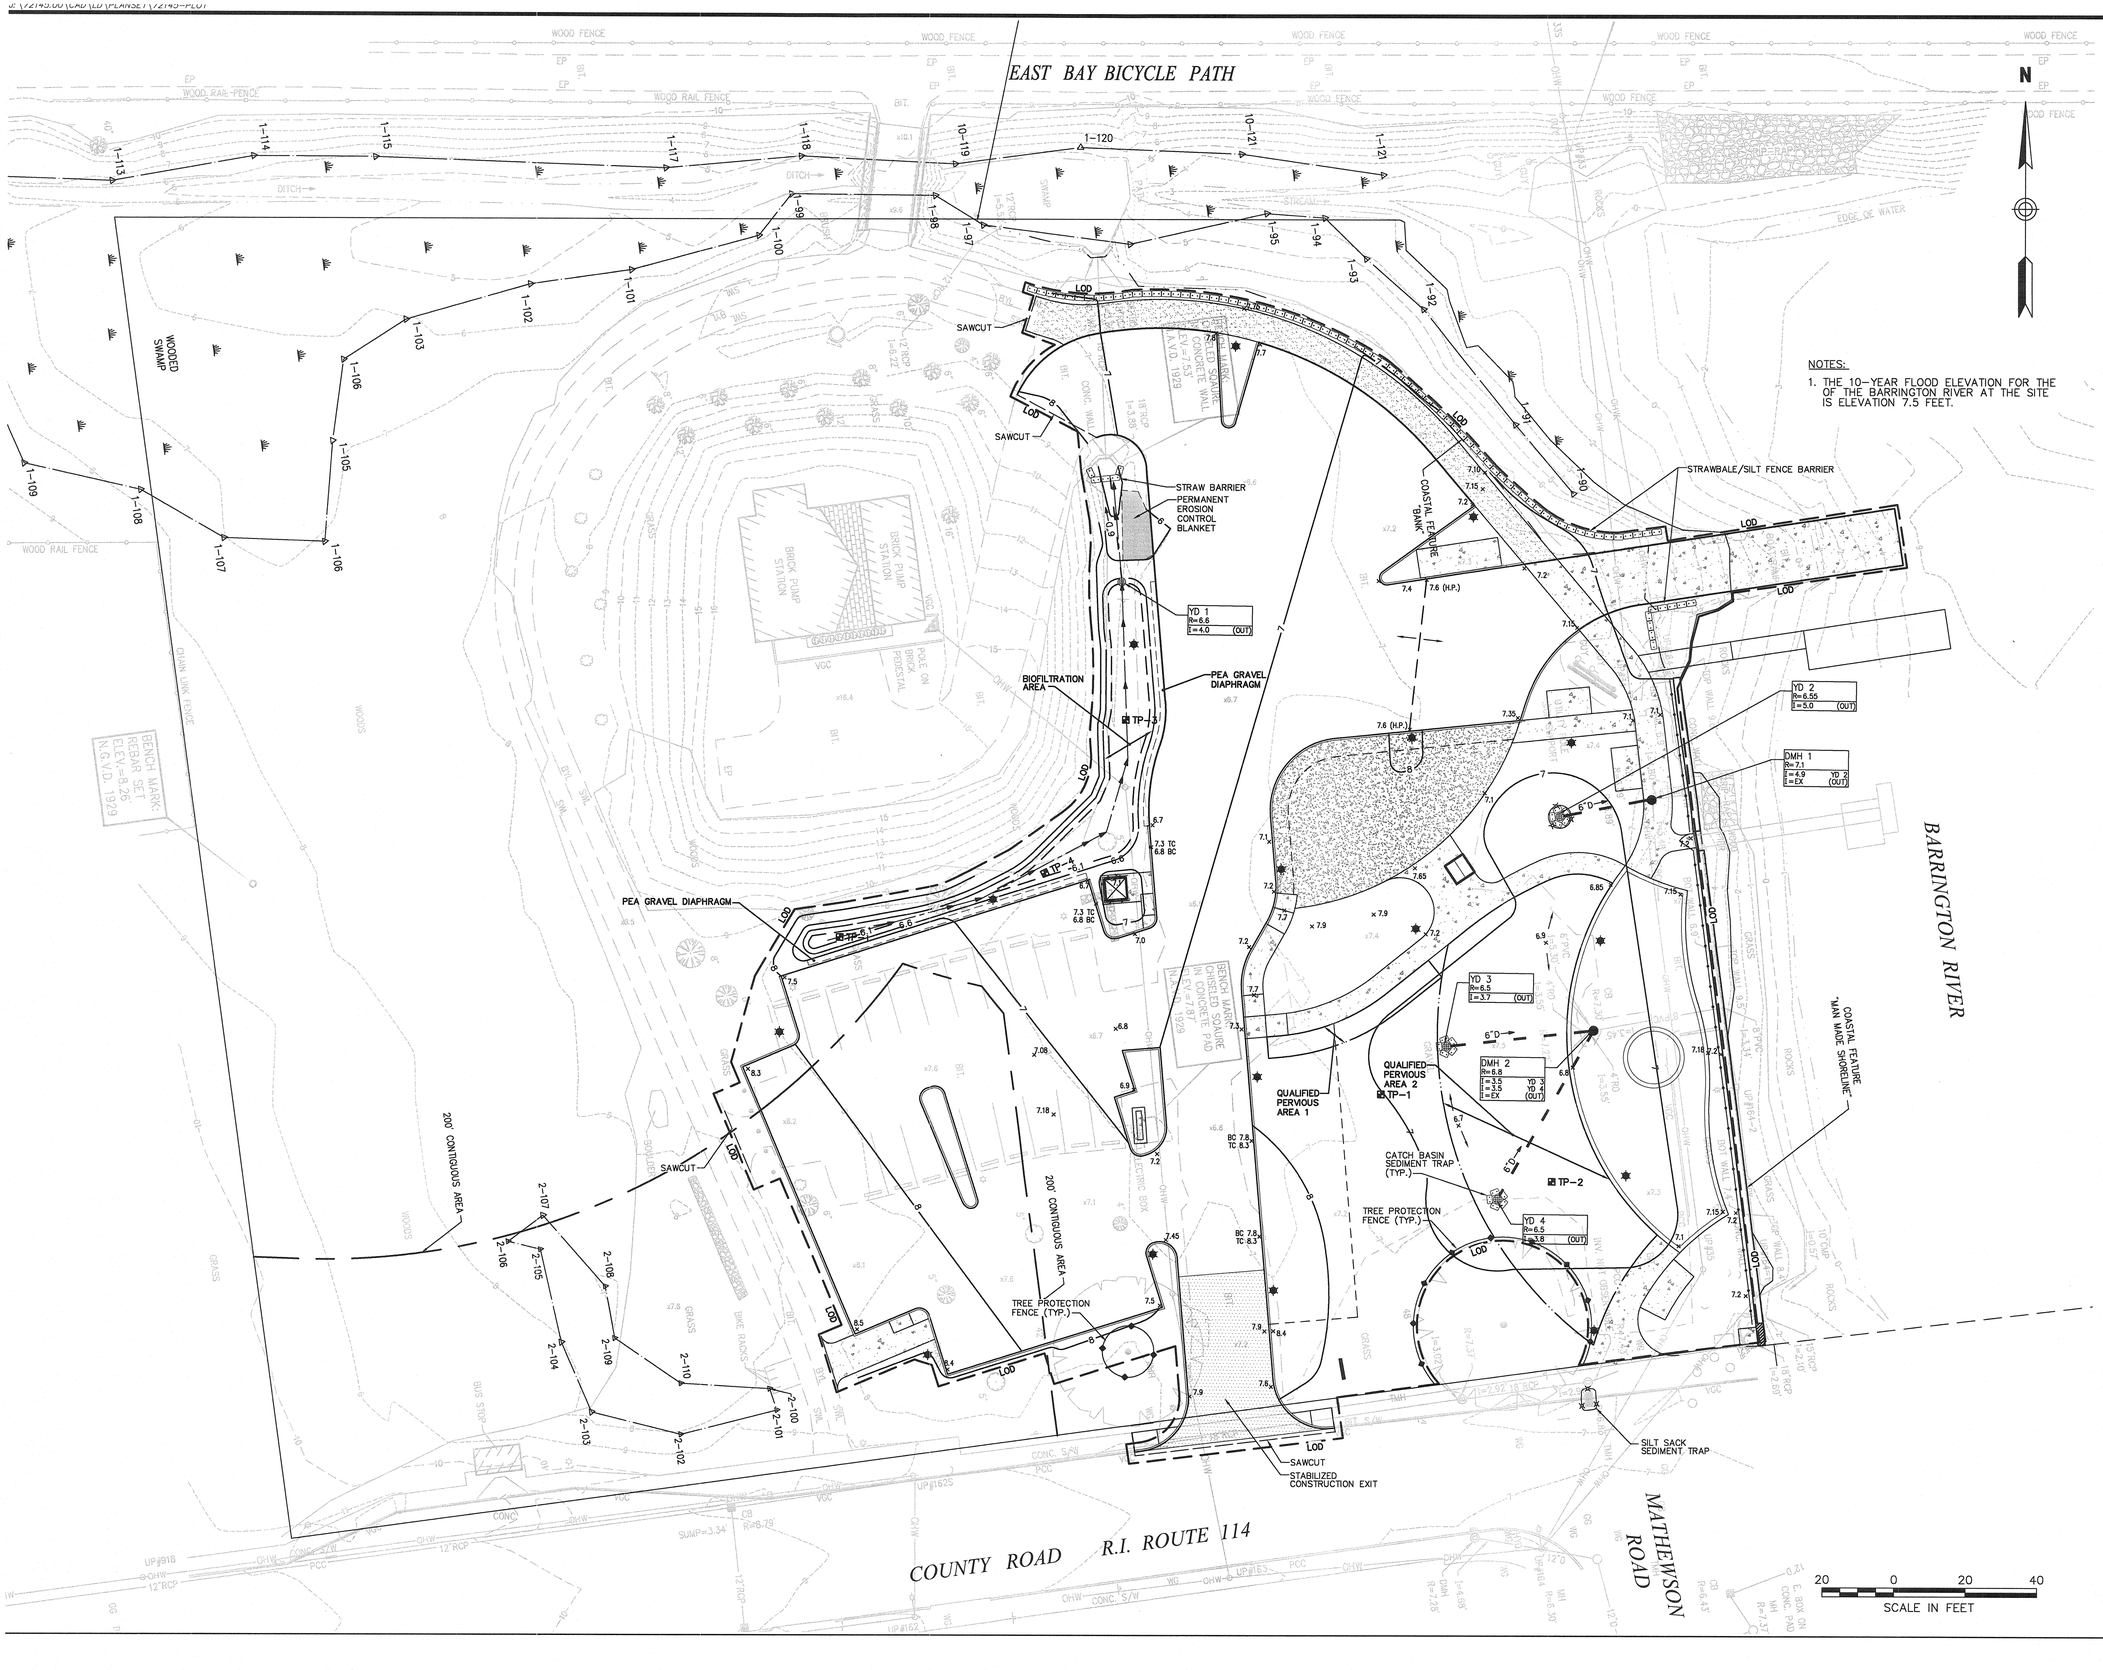

NOTES:

1. THE 10-YEAR FLOOD ELEVATION FOR THE OF THE BARRINGTON RIVER AT THE SITE IS ELEVATION 7.5 FEET.

VHB

Vanasse Hangen Brustlin, Inc.

Transportation
Land Development
Environmental Services

10 Dorrance Street, Suite 400
Providence, Rhode Island 02903
401.272.8100 • FAX 401.273.9694

No.	Revision	Date	Appvd.
1	TOWN COMMENTS	1/9/13	

Designed by	Drawn by	Checked by	
CAD checked by		Approved by	
Scale 1"=20'		Date October 25, 2012	

Project Title

Police Cove Park

County Road, RI Route 114
Barrington, RI

Issued for

Permitting

Not Approved for Construction

Drawing Title

Grading, Drainage and Erosion Control Plan

JONATHAN B. STABACH
STATE OF RHODE ISLAND
No. 7794
1-9-13
REGISTERED PROFESSIONAL ENGINEER (CIVIL)

Drawing Number

C-3

Sheet of
3 9

Project Number
72145.00

72145-PLOT.DWG