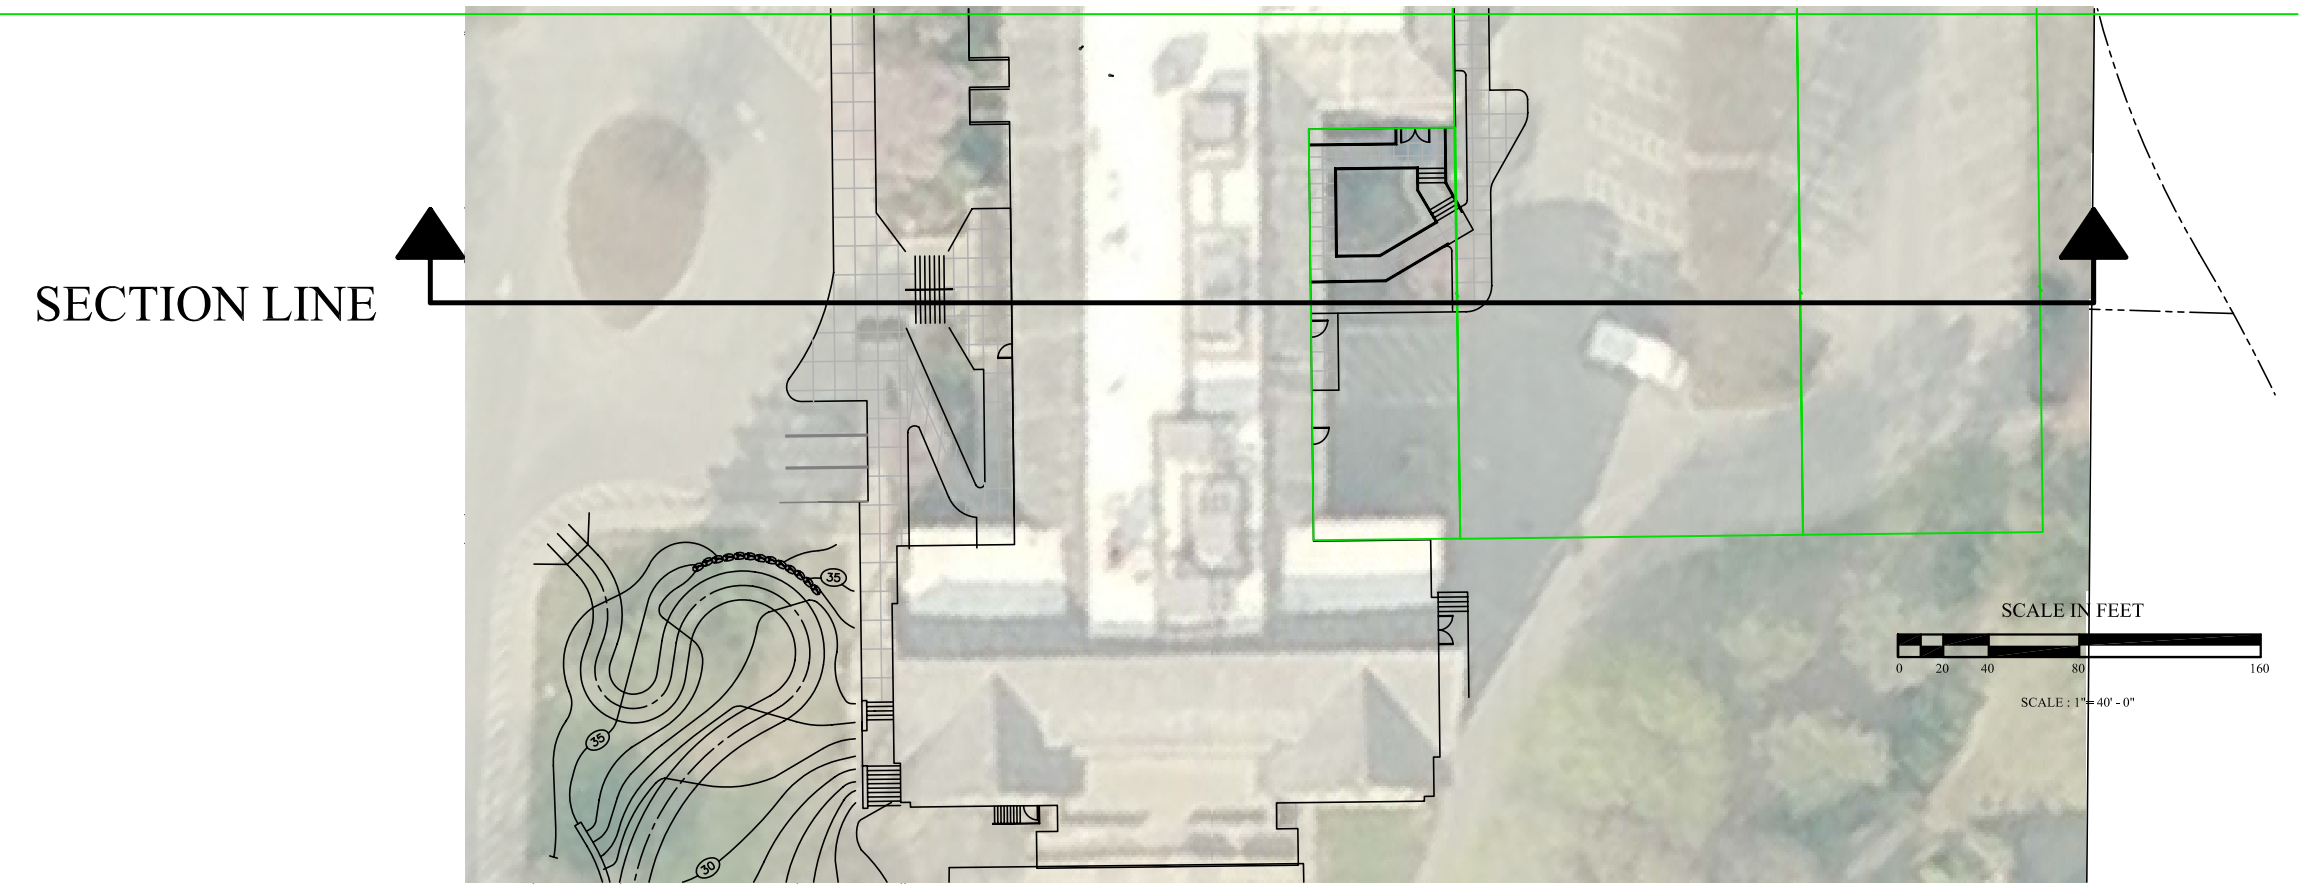

GRAHAM|MEUS ARCHITECTS

Expansion Opportunity Analysis

GLA Gates, Leighton & Associates, Inc.
LANDSCAPE ARCHITECTURE

Barrington, Rhode Island

May ~ 2009